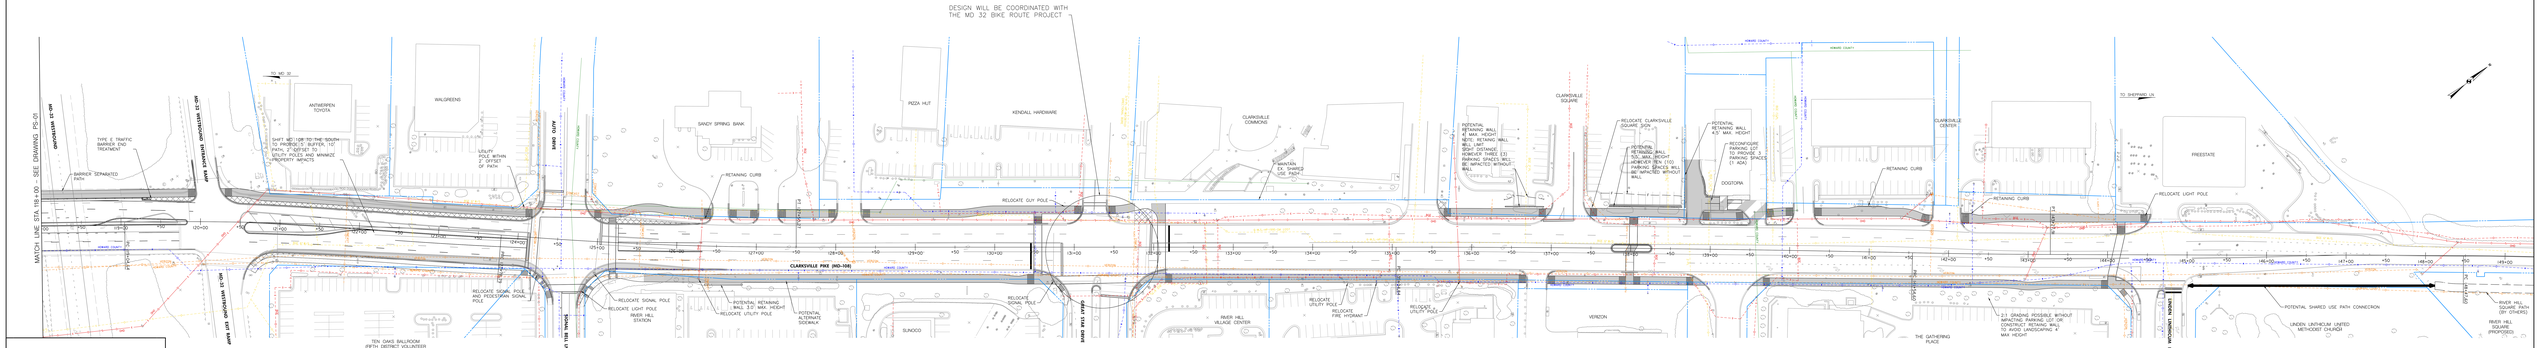

OPTION 2 - SHARED USE PATH ON NORTH AND SOUTH SIDES OF MD 108 EAST OF SIGNAL BELL LANE

SCALE: 1" =30'

CONCEPTUAL

JANUARY 31, 2019

THIS CONCEPTUAL LAYOUT REPRESENTS INITIAL ENGINEERING WHICH MEETS SHARED USE PATH CRITERIA AND GUIDANCE TO FACILITATE DISCUSSION WITH STAKEHOLDERS. COORDINATION WITH PROPERTY OWNERS, INCORPORATION OF PUBLIC COMMENT, FURTHER DESIGN ANALYSIS, AND COORDINATION WITH MDOT-SHA MAY RESULT IN MODIFICATIONS TO THIS DESIGN.